


**SHREE
VARDHMAN**
**shopping
mart**
SECTOR-67, GURGAON

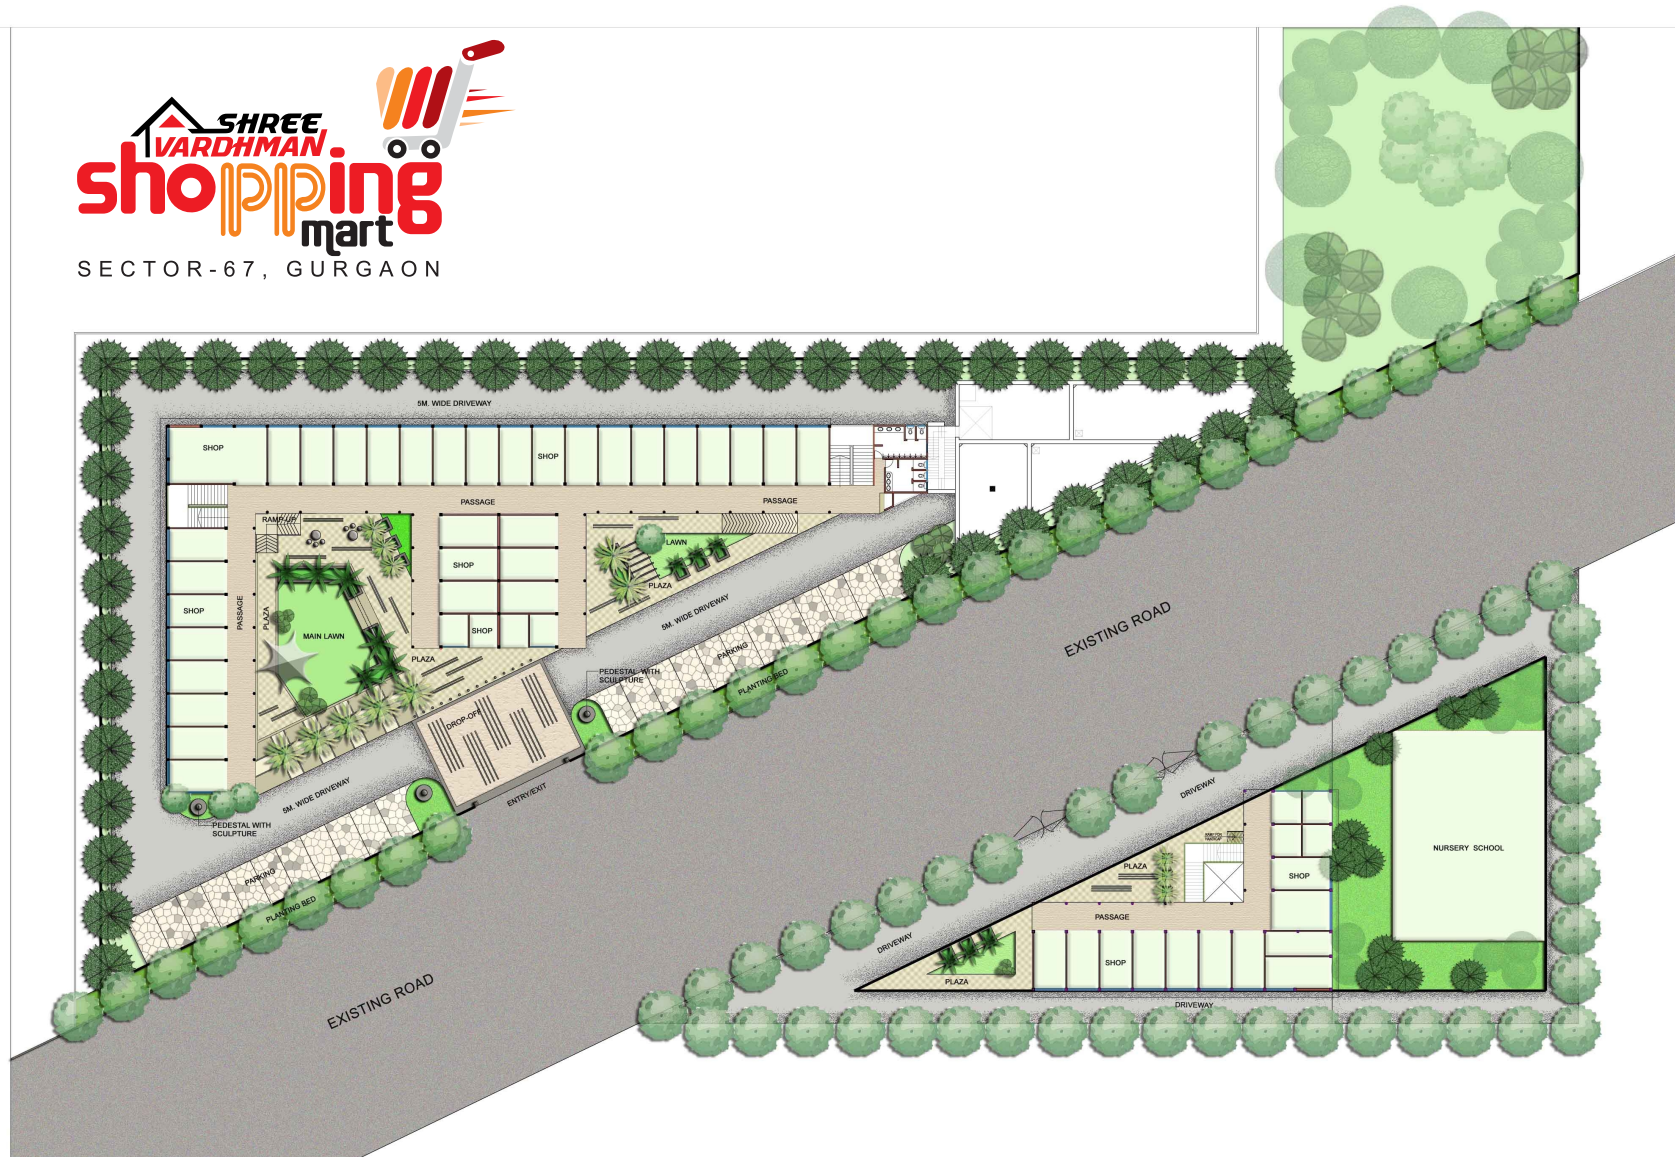





PROPOSED GROUP HOUSING FOR
 M/S DSS INFRASTRUCTURE(P)LTD.
 AT SECTOR-67, GURGAON

LANDSCAPE MASTER PLAN


SCALE : 1:200


DATE : 10-APR.-2013


Design Axis
 architects
 T-131 A, AM BAGH FARM HOUSE, NEAR SHAMSHI TALAB
 ANDHERA WEST, MUMBAI, NEW DELHI - 110030
 PH - 9811056263, 26644831, 266448146
 EMAIL - vireshg@hotmail.com

LANDSCAPE CONSULTANTS:
 HABITAT DESIGN
 P-103, DLF CITY - II GURGAON, HARYANA
 122002
 PH: 0124-429040


LS-101

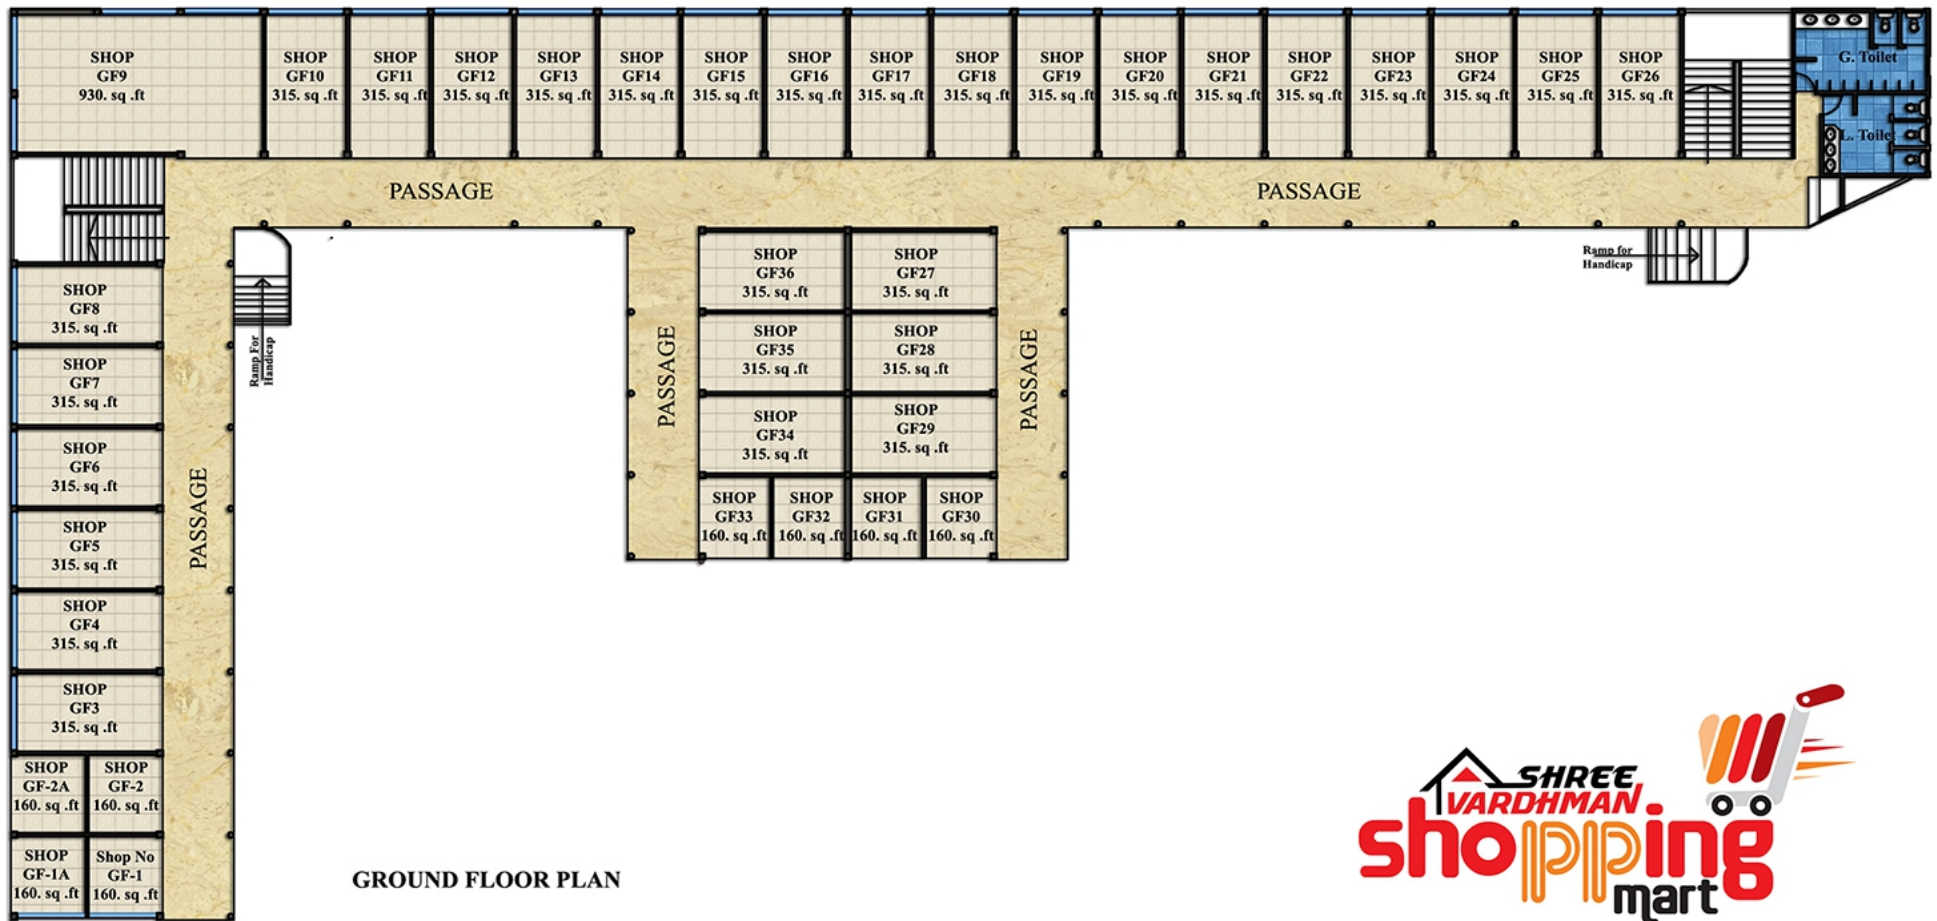


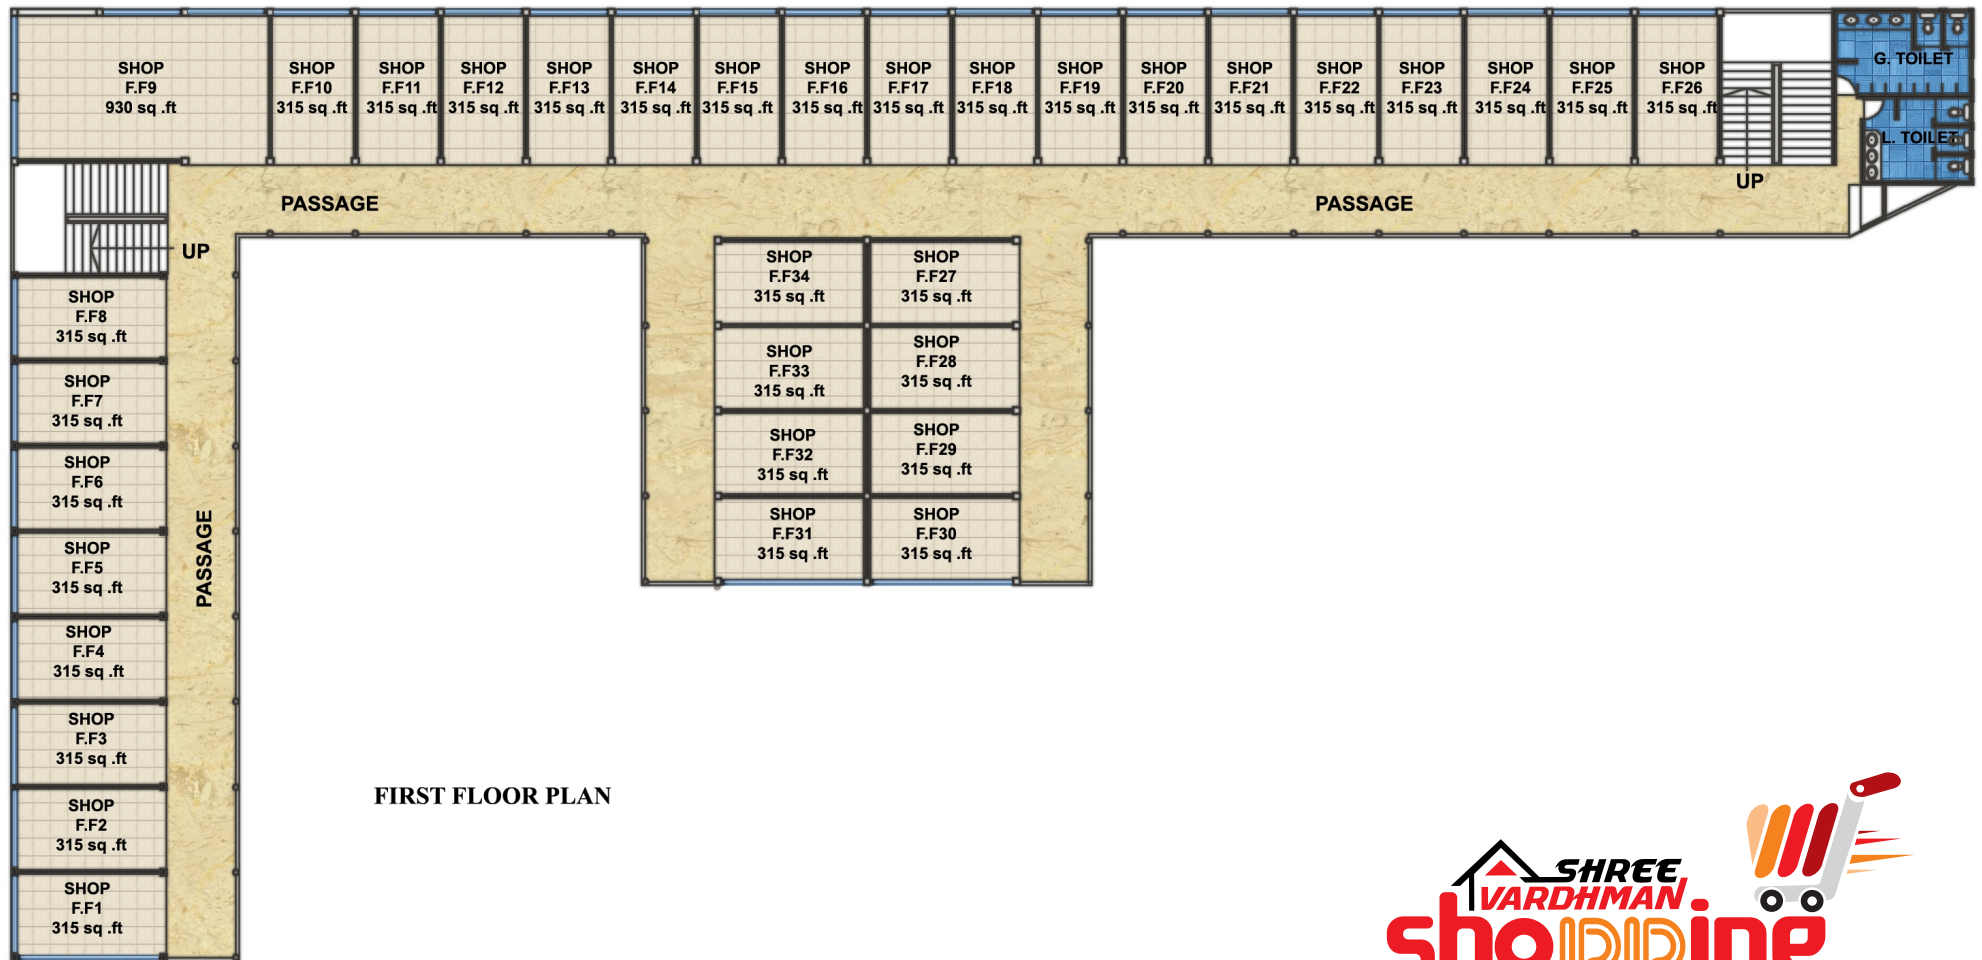

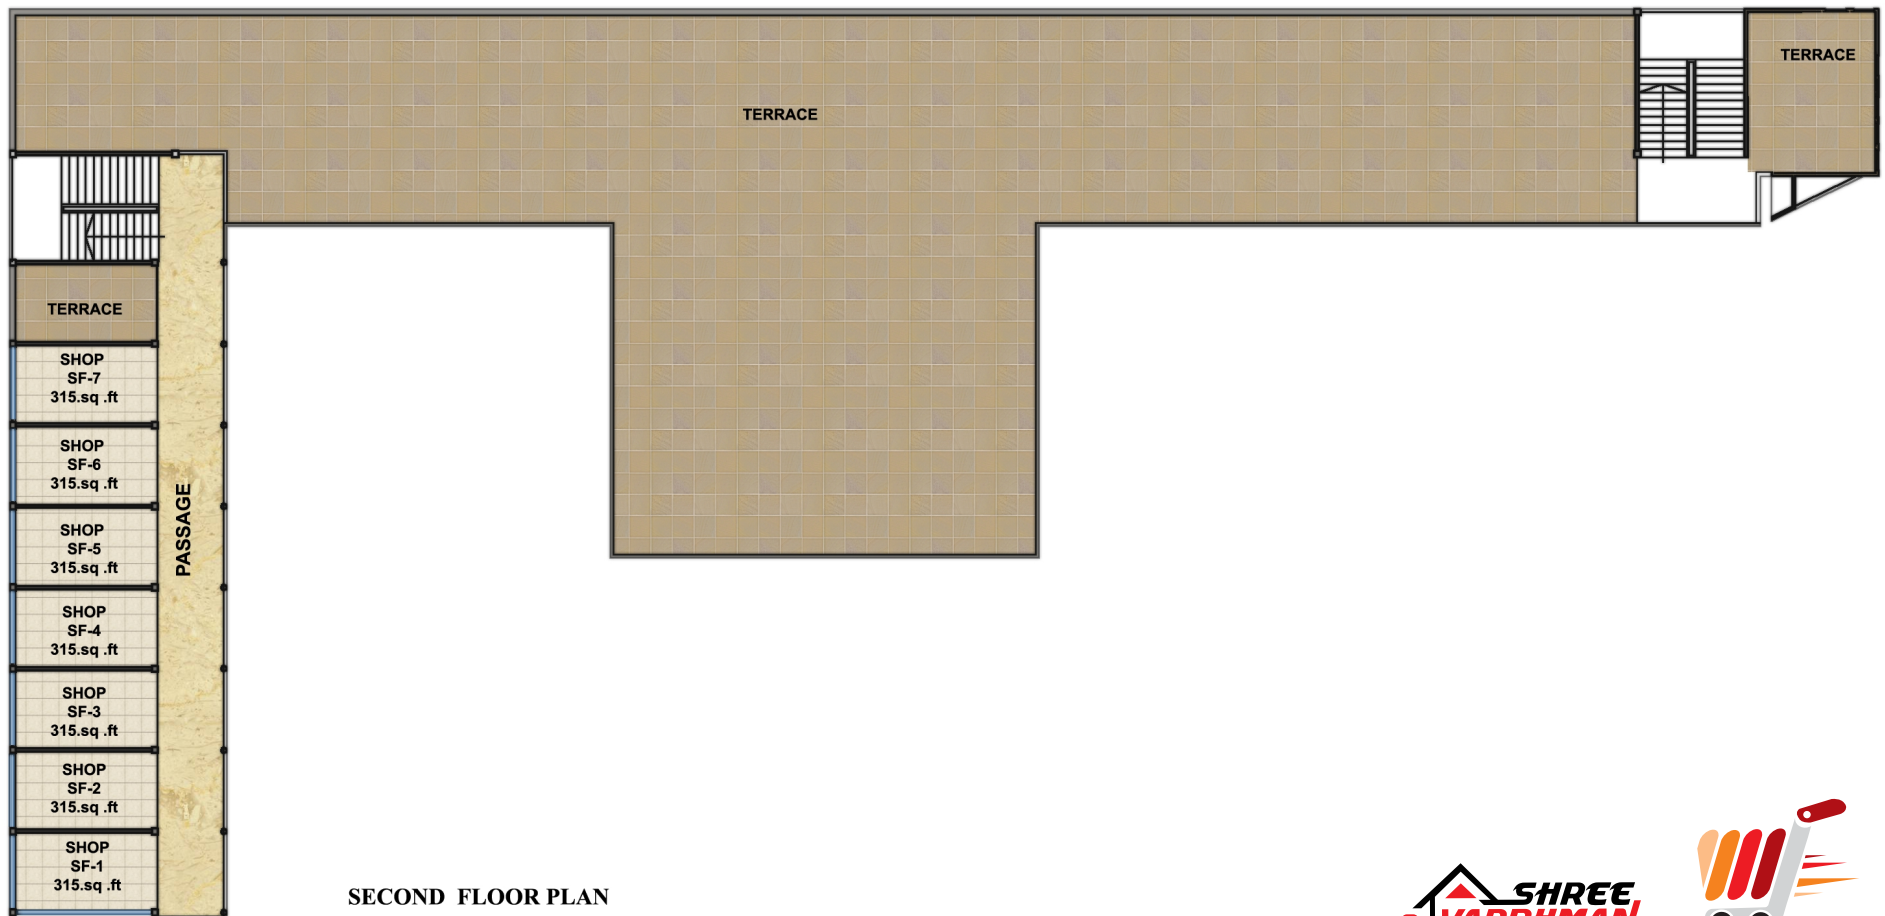

SECOND FLOOR PLAN

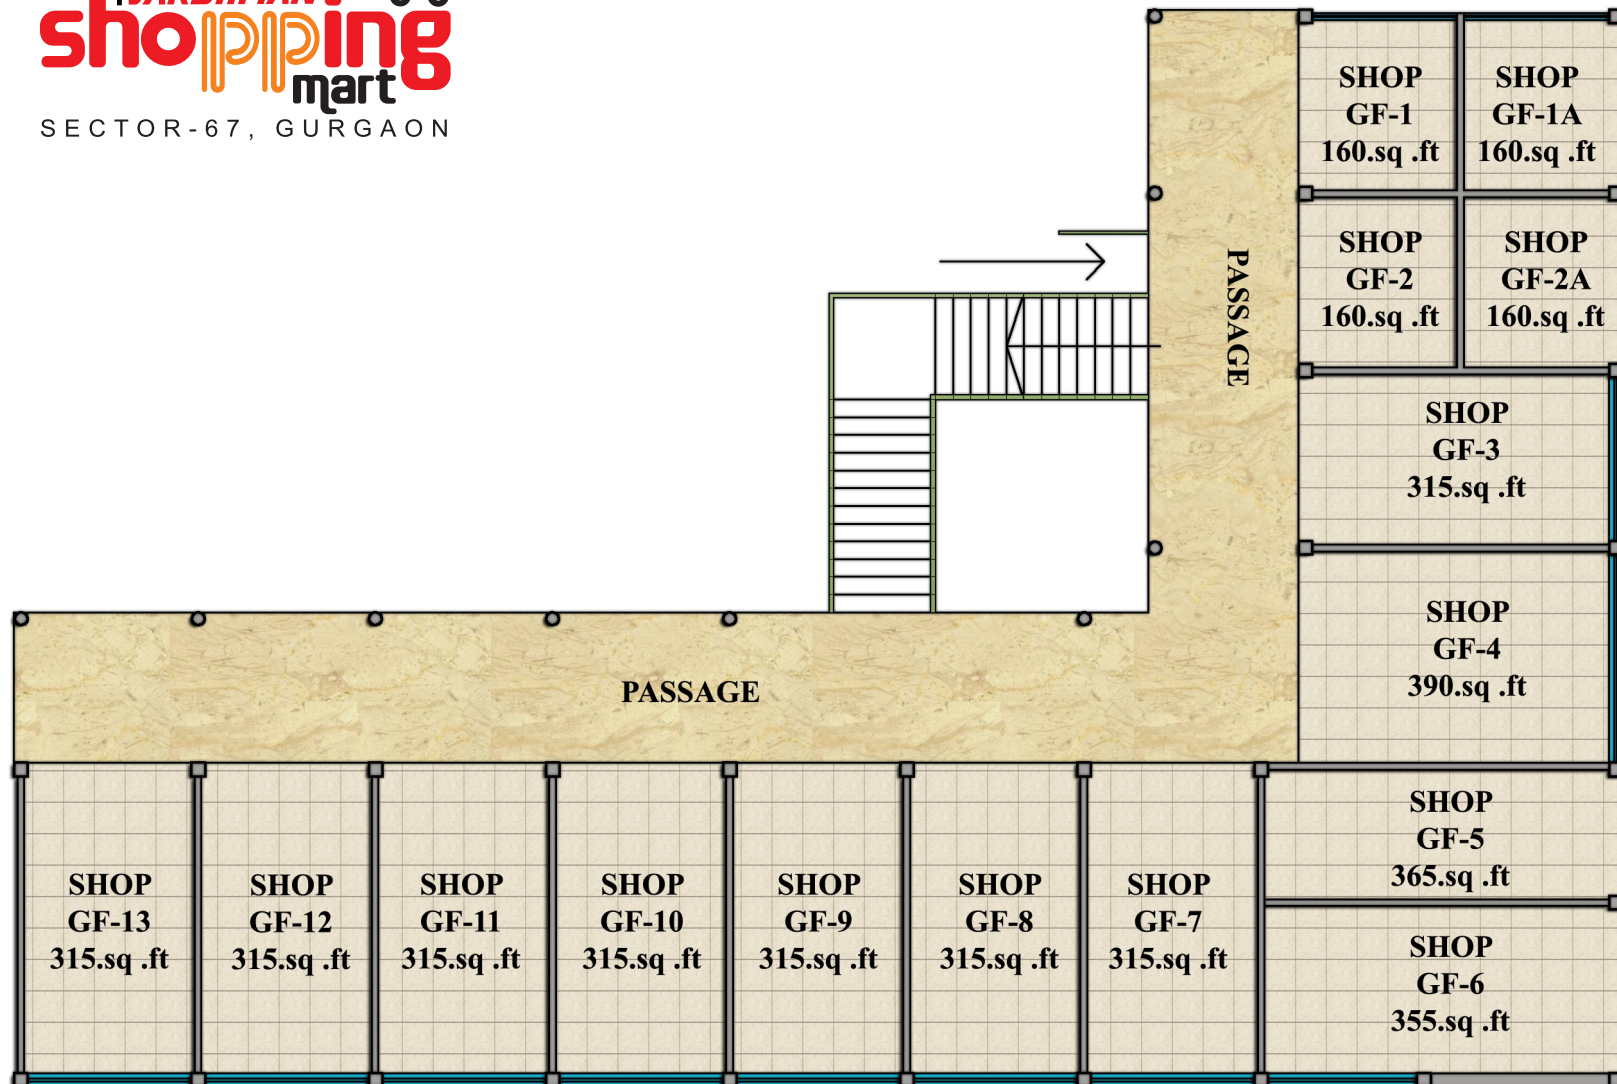

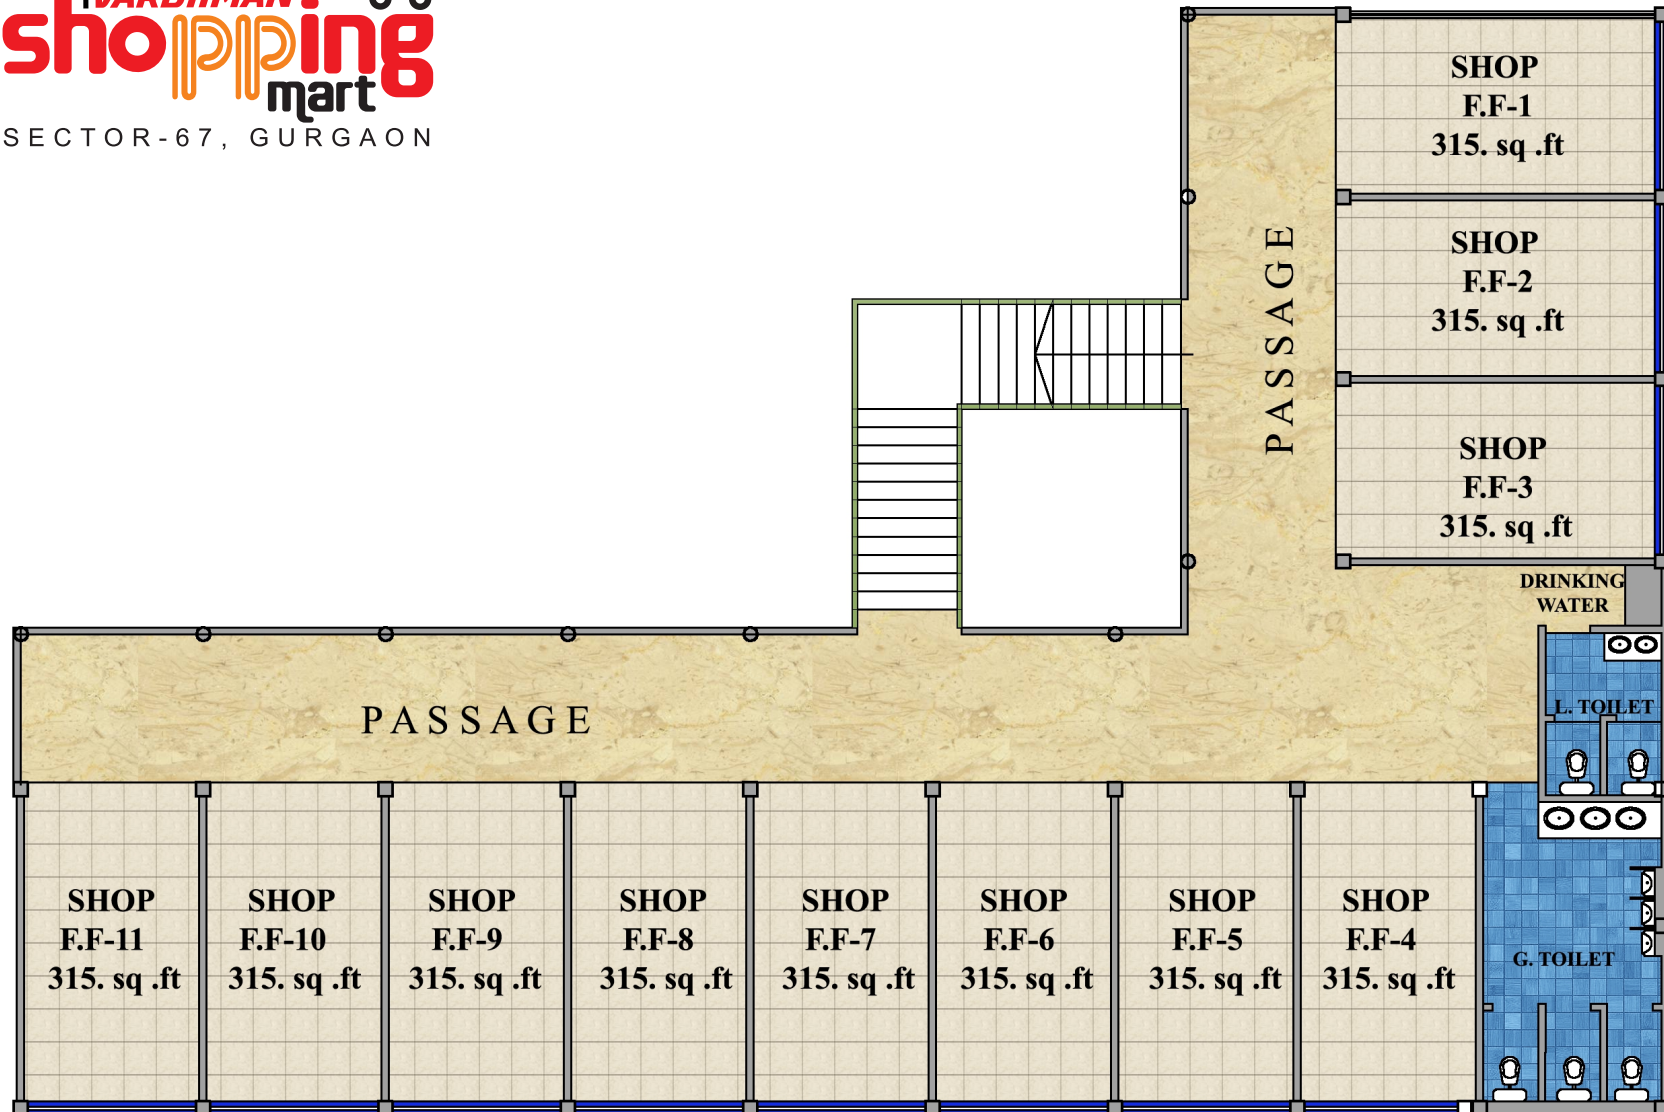



Shree Vardhman Buildprop Pvt. Ltd.

Regd. Office : 301, 3rd Floor, Indraprakash Building, 21-Barakhamba Road
New Delhi - 110001, Phone : 011 43605560 (100 Lines)

Email : info@shreevardhmangroup.com **Web. :** www.shreevardhmangroup.com